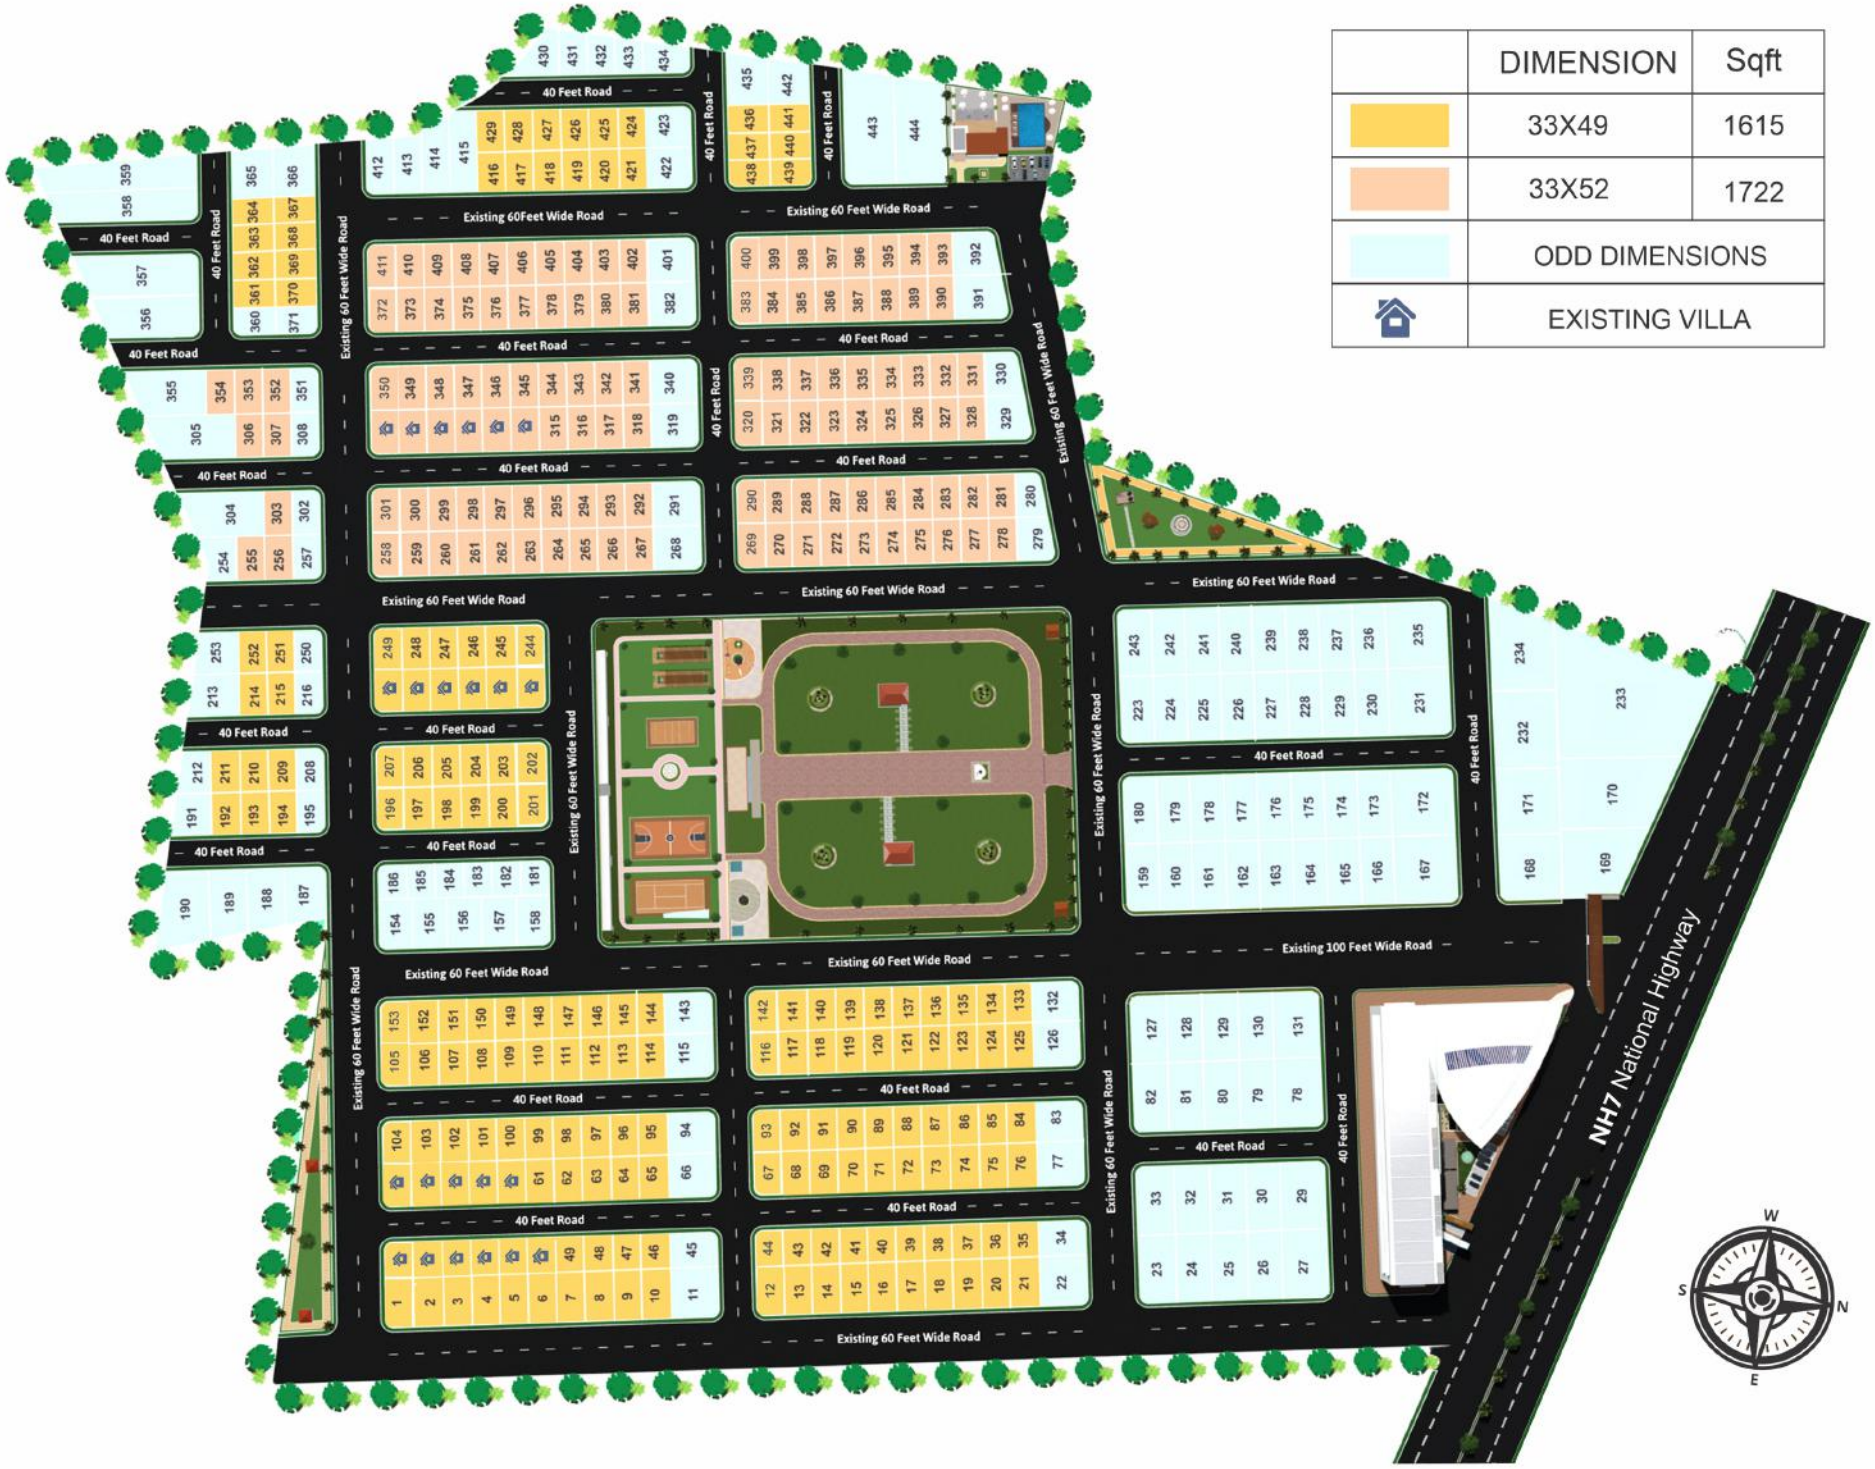
DIMENSION
Sqft
33X49
1615
33X52
1722
ODD DIMENSIONS
EXISTING VILLA
40 Feet Road
Existing 60Feet Wide Road
Existing 60 Feet Wide Road
Existing 60 Feet Wide Road
Existing 60 Feet Wide Road
Existing 60 Feet Wide Road
Existing 60 Feet Wide Road
Existing 60 Feet Wide Road
Existing 60 Feet Wide Road
Existing 60 Feet Wide Road
Existing 60 Feet Wide Road
Existing 60 Feet Wide Road
Existing 60 Feet Wide Road
Existing 100 Feet Wide Road
NH7 National Highway
W
S
N
E